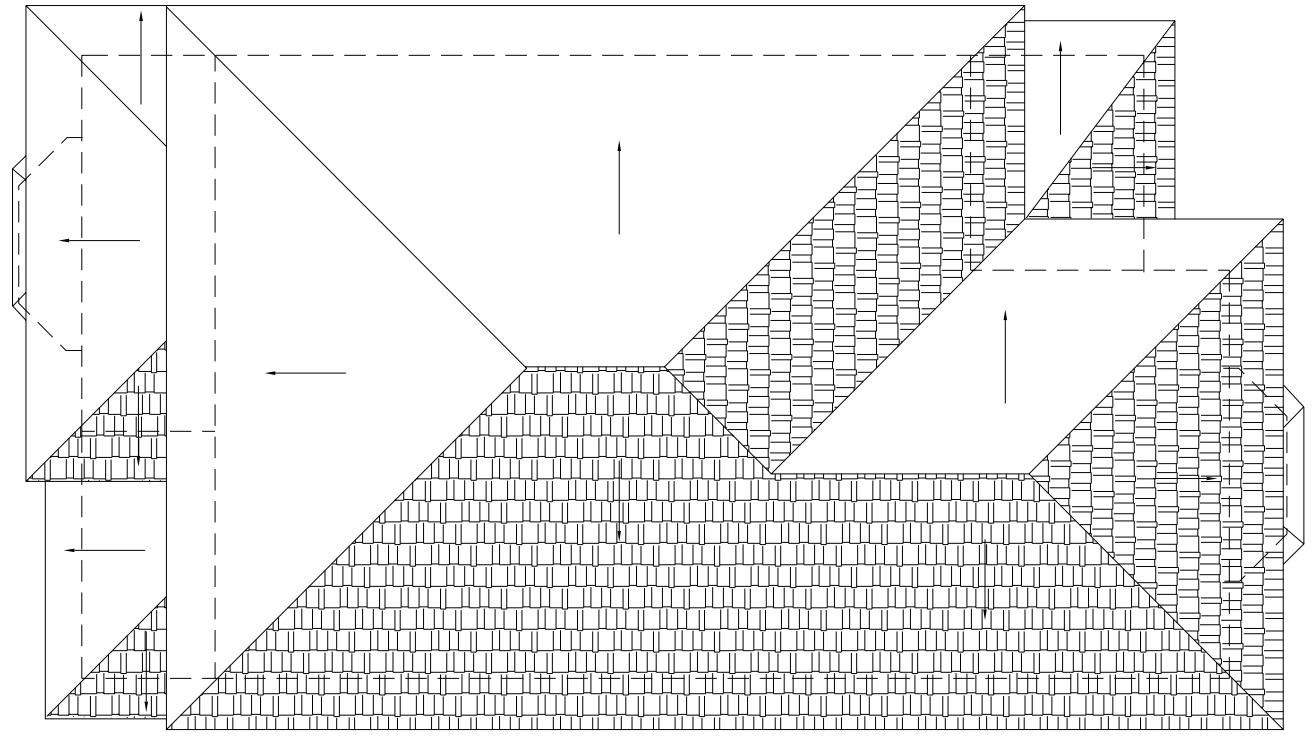

Roof Plan

SCALE: 1/4"=1'-0" 03

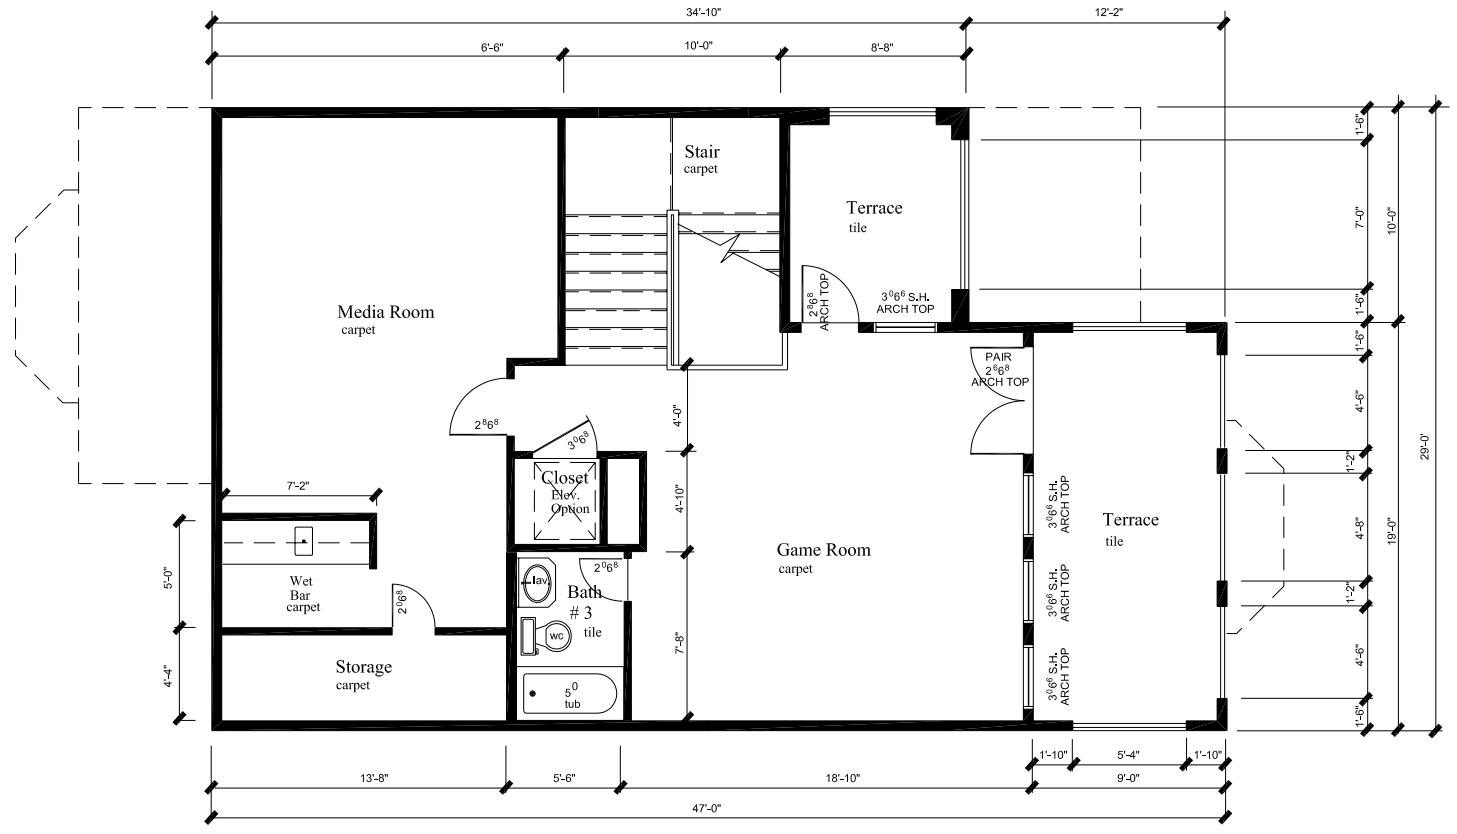

Third Floor Plan

SCALE: 1/4"=1'-0" 01

record architect

CARLIN / WHITE
ASS0CIATES INC.

www.carlinwhite.com

REGISTERED ARCHITECT STATE OF TEXAS

5906 DOLORES SUITE 100 HOUSTON, TX. 77057
713 783 8040 FAX 713 783 7774

drawing chronology

01 12-12-05 ISSUED FOR REVIEW

general notes

The Architect has made every effort to set forth in the Contract Documents the complete scope of the work The Contractor is never the less cautioned that minor omissions and discrepancies in the drawings shall not excuse the Contractor from providing a complete facility and improvements in accordance with the intent of these documents. It will be the responsibility of the Contractor to bring any conflicts, omissions, or discrepancies to the attention of the Architect in writing, prior to submisslons of proposals or to commencement of construction.
In accordance with the rules and regulations of the Texas Board of Architectural Examiners these documents may not be used for construction unless the Seal of the Architect has been properly numbered and signed by the Architect of Record.

The drawings prepared by Carlin / White for this project are Instruments of the Architect's service for the use solely with respect to this Project and, unless otherwise provided, the Architect shall be deemed the author of these documents and shall retain all common law, statutory and other reserved rights, including the copyright.

Stonemark Builders reserves the right to change plans, specifications, and pricing without notice. Please consult your sales executive for current information.

Villa Napoli

Living Area
3,772 S.F.

project

Park Villa Homes
Tract B
East Shore Sec. 3
The Woodlands

owner

STONEMARK
STONEMARK BUILDERS, LLC

sheet name

A 2
Floor Plan

Date:	07-10-05
Project No.:	00303
Reviewed:	CHC

A-2